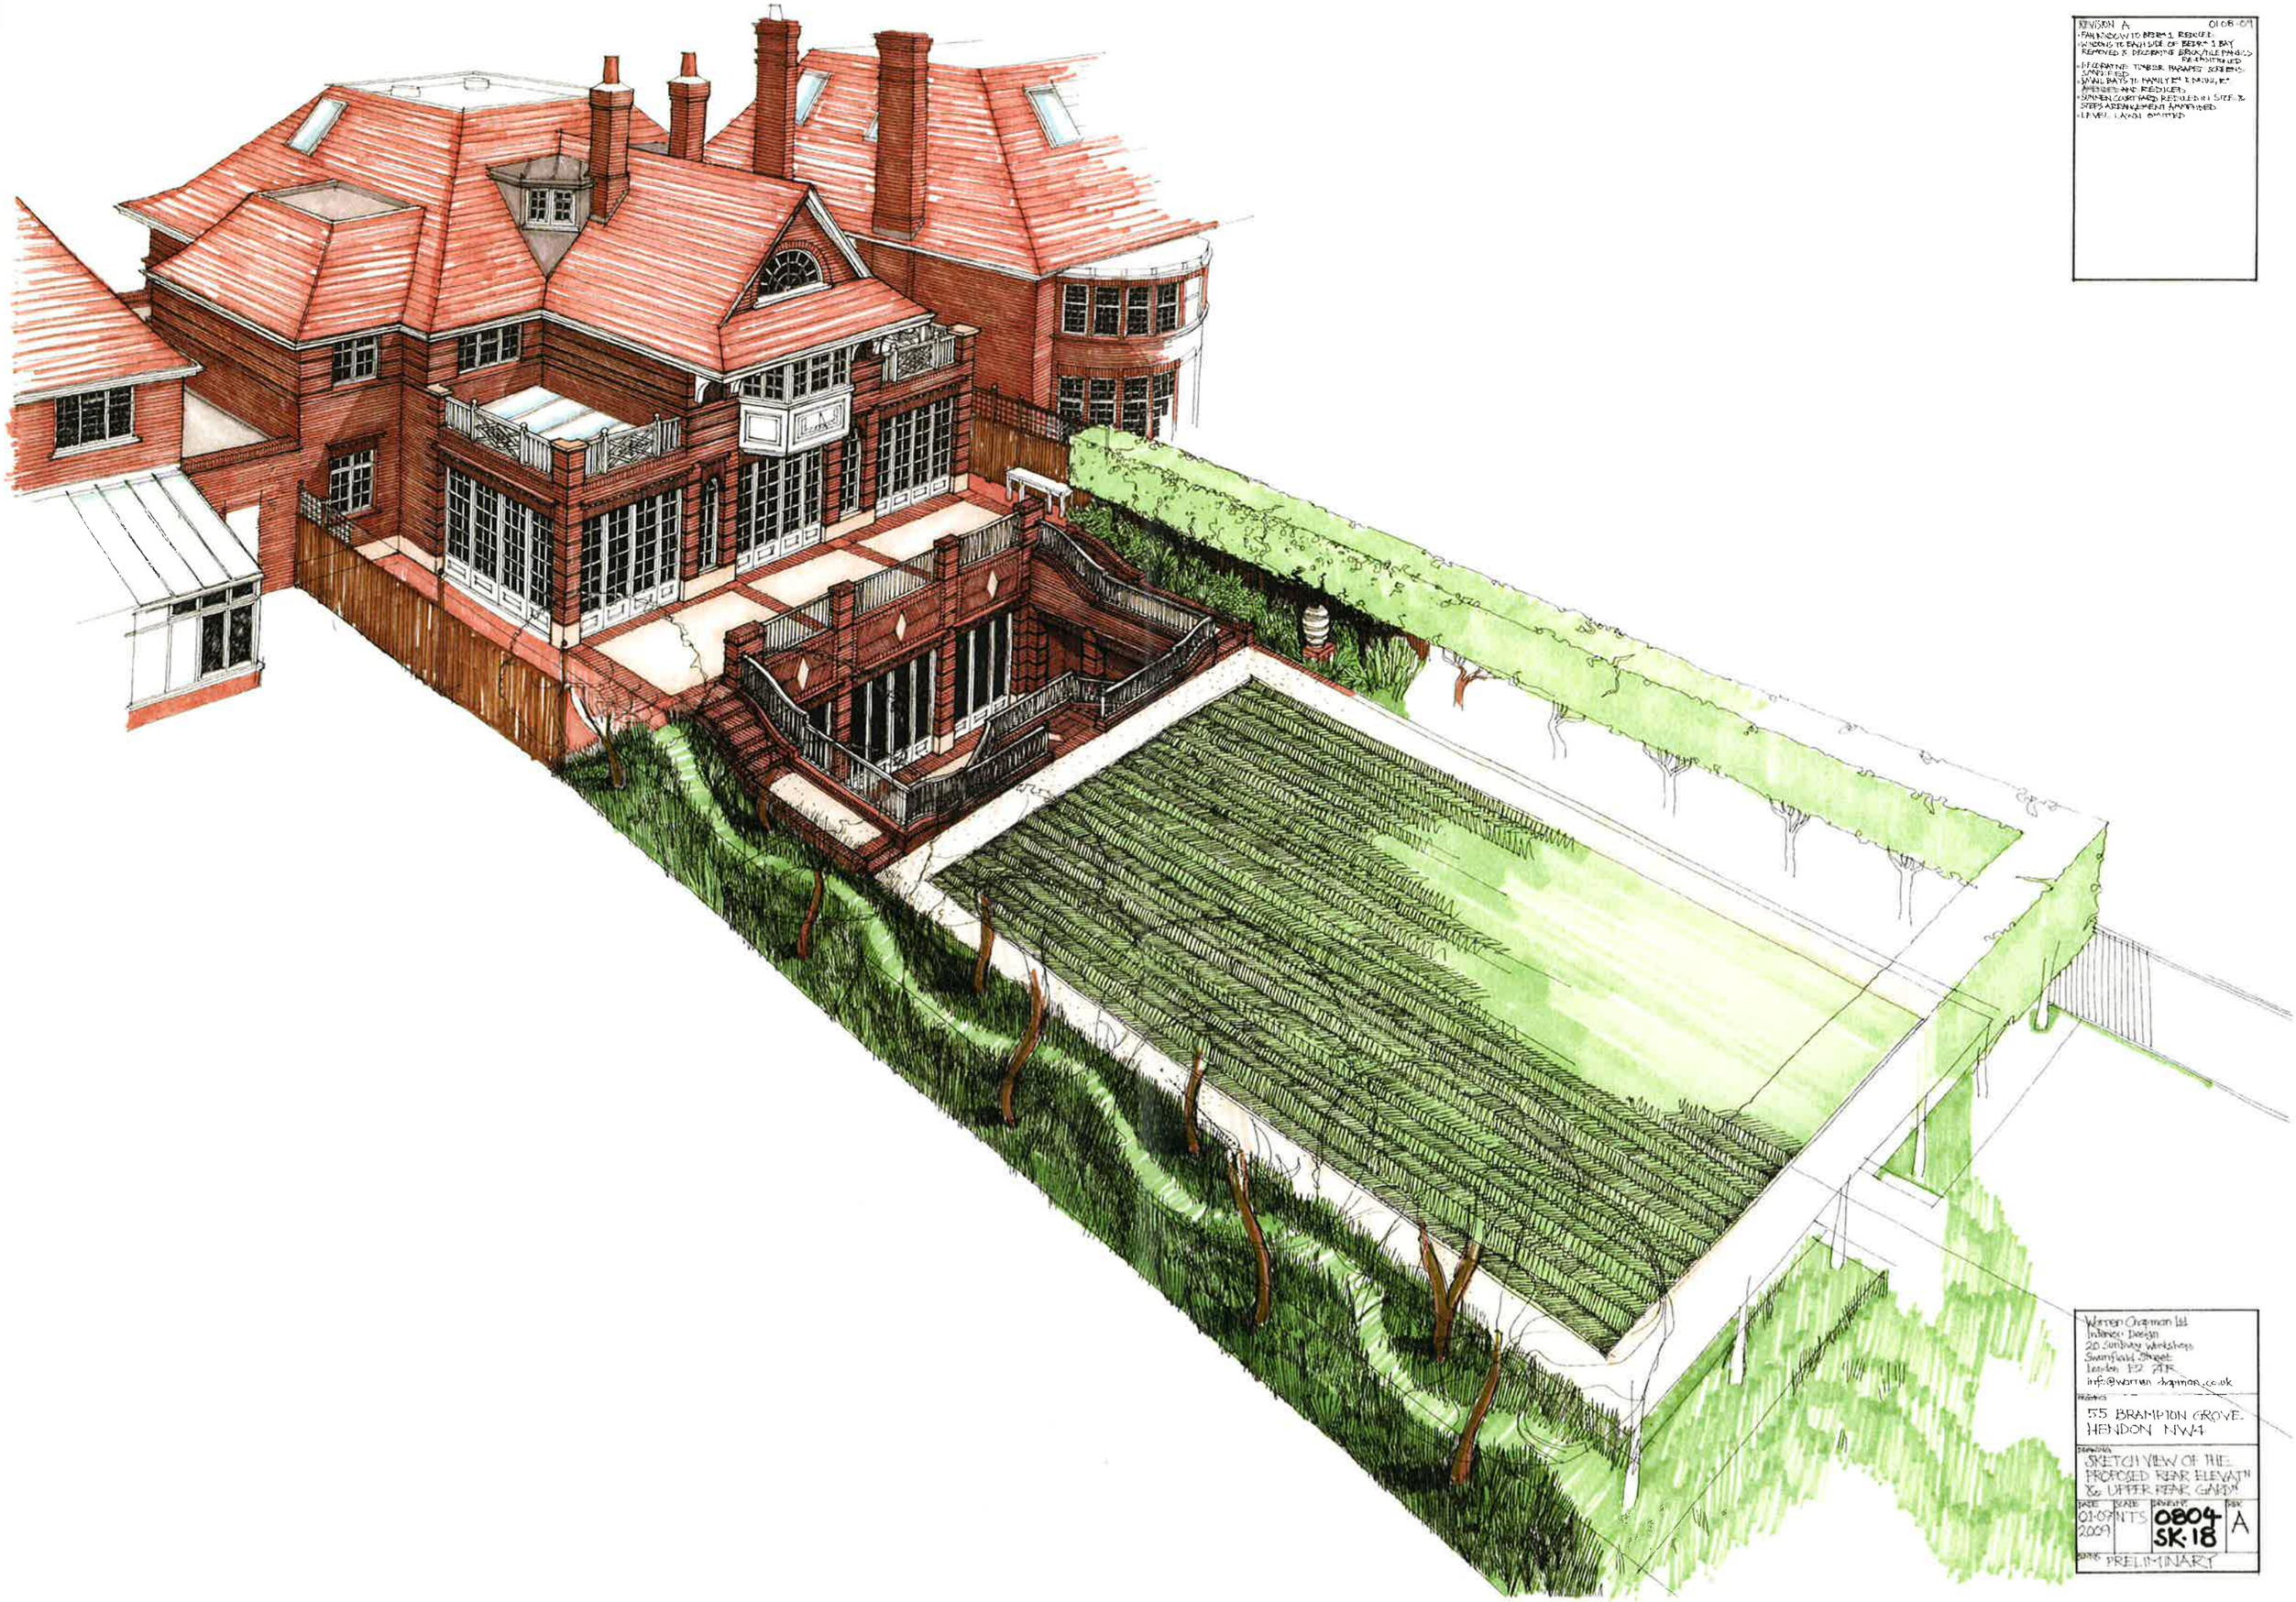

REVISION A 01.08.09

- FAN WINDOW TO BEDRM 1 REDUCED
- WINDOWS TO EACH SIDE OF BEDRM 1 BAY REMOVED & DECORATIVE BRICK/TILE PANELS RE-POSITIONED
- INTEGRATING TIMBER PARAPET SCREENS SANDWICHED
- SMALL BATS TO FAMILY RM & MASTER AMENDED AND REDUCED
- SUNKEN COURTYARD REDUCED IN SIZE & STEPS & RETAINEMENT AMENDED
- LEVEL LAWN OMITTED

Warren Chapman Ltd
Interior Design
20 Sunbury Workshops
Swinford Street
London E2 7AR
info@warren-chapman.co.uk

PROJECT: 55 BRAMPTON GROVE, HENDON NW4

DRAWING: SKETCH VIEW OF THE PROPOSED REAR ELEVATN & UPPER REAR GARDN

DATE	SCALE	DRAWING	REV
01.07.2009	NTS	0804 SK.18	A

STATUS: PRELIMINARY